Architecture

Plans for a Town House dated 1861, while Thomas Hardy was working for Mrs Hicks.

DESIGN FOR TOWN HOUSES.

DRAWING No. 1.

BASEMENT PLAN. — GROUND PLAN. — FIRST FLOOR PLAN. — SECOND FLOOR PLAN.

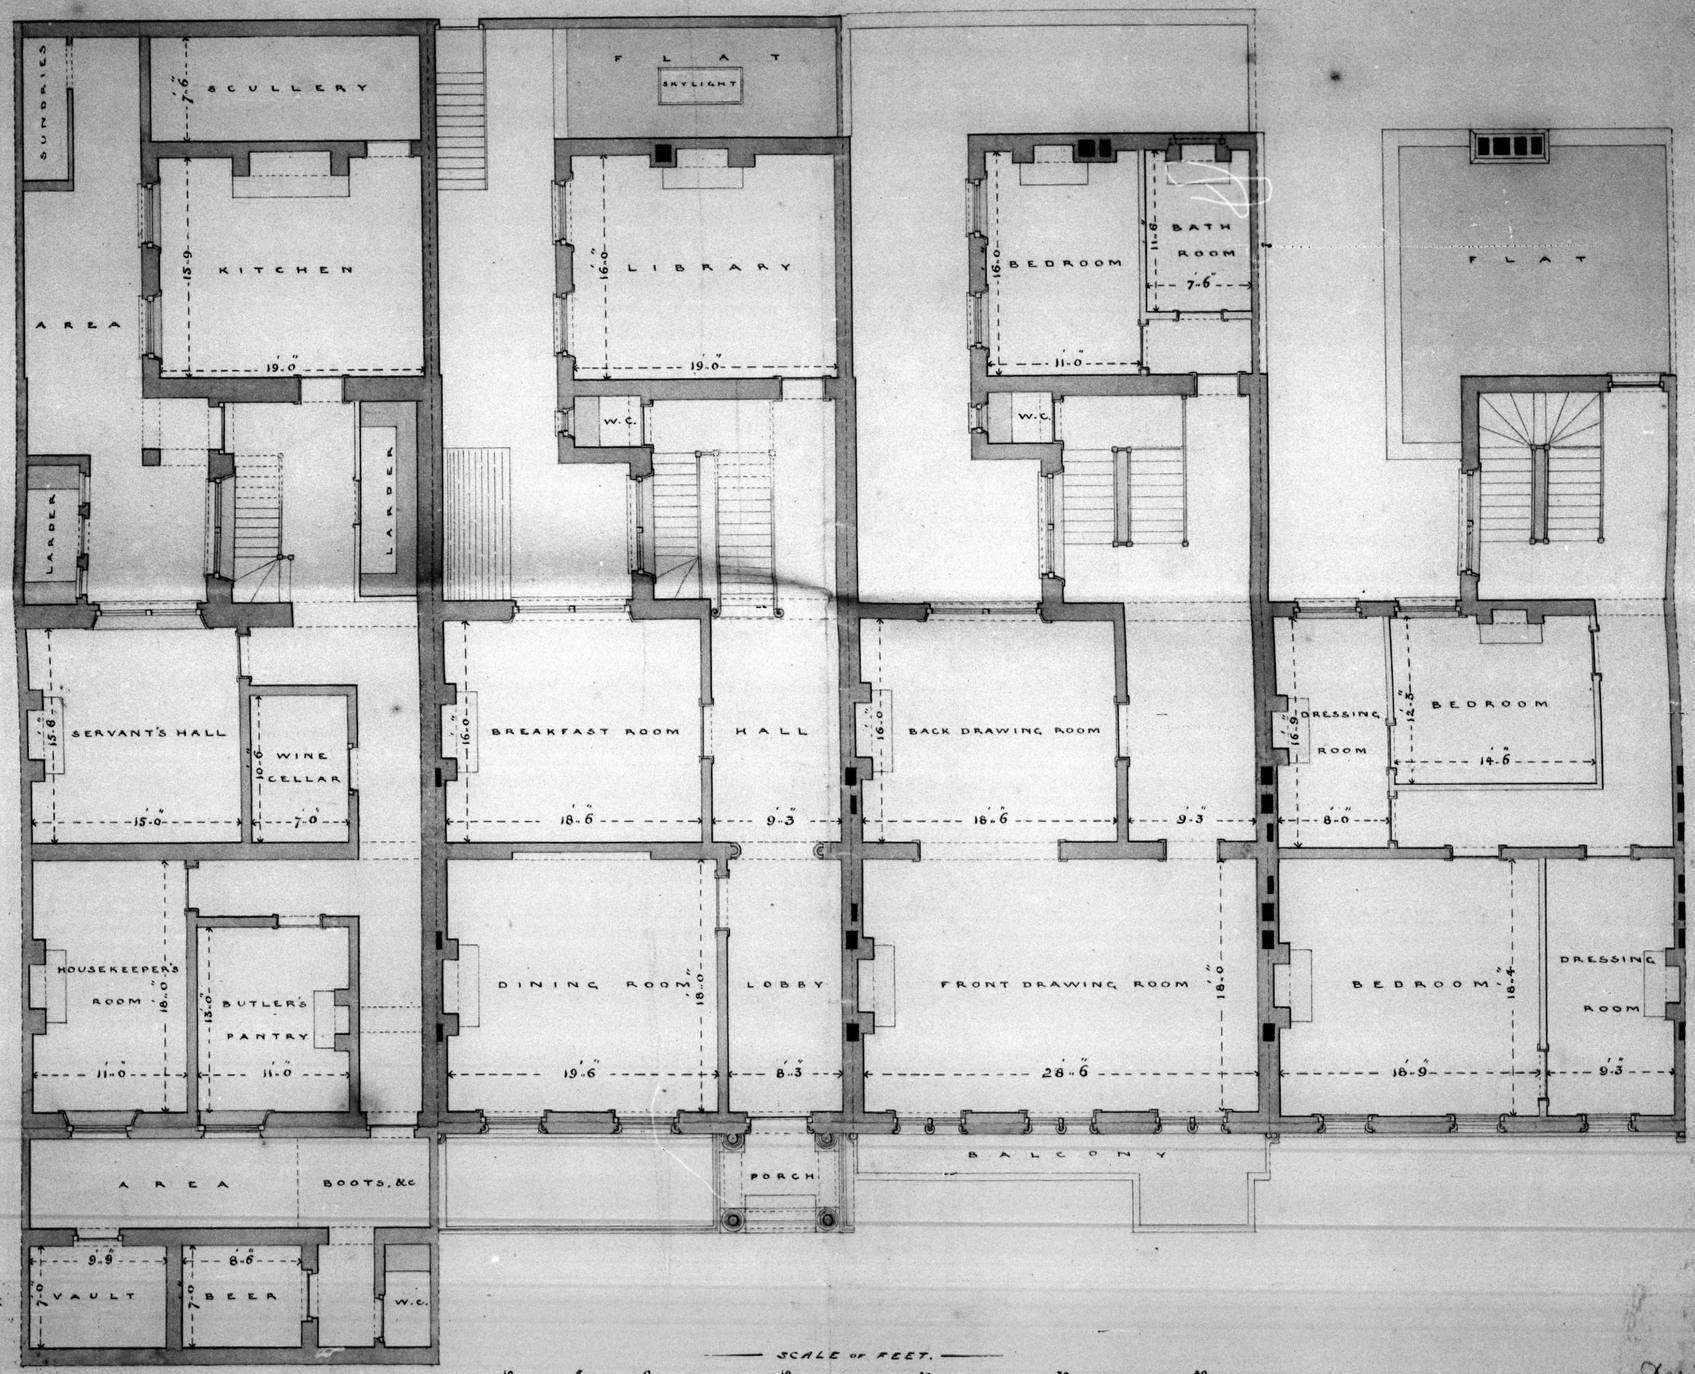

Designed by T. Hardy
1861